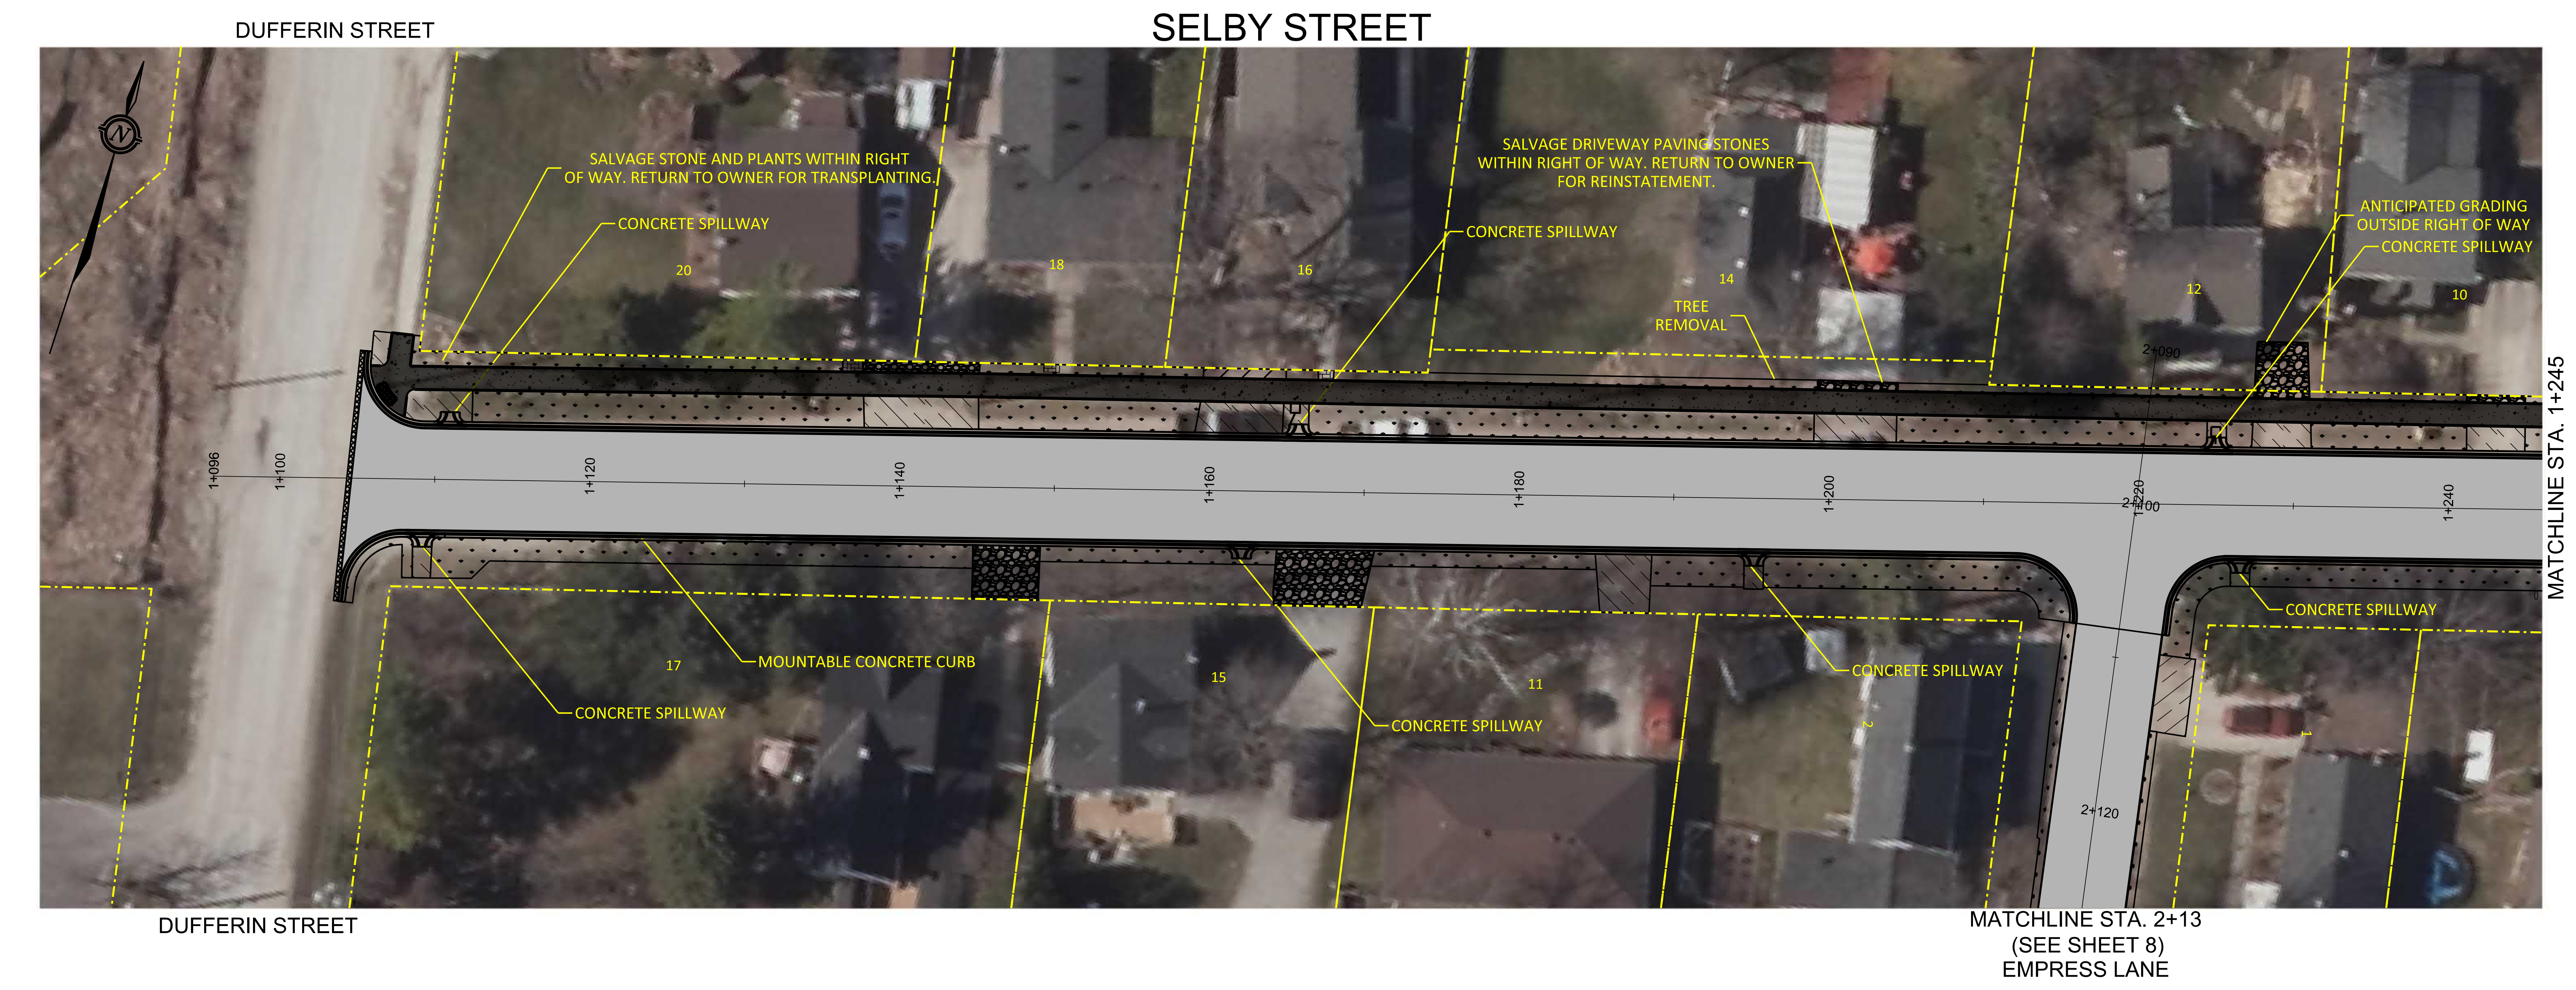

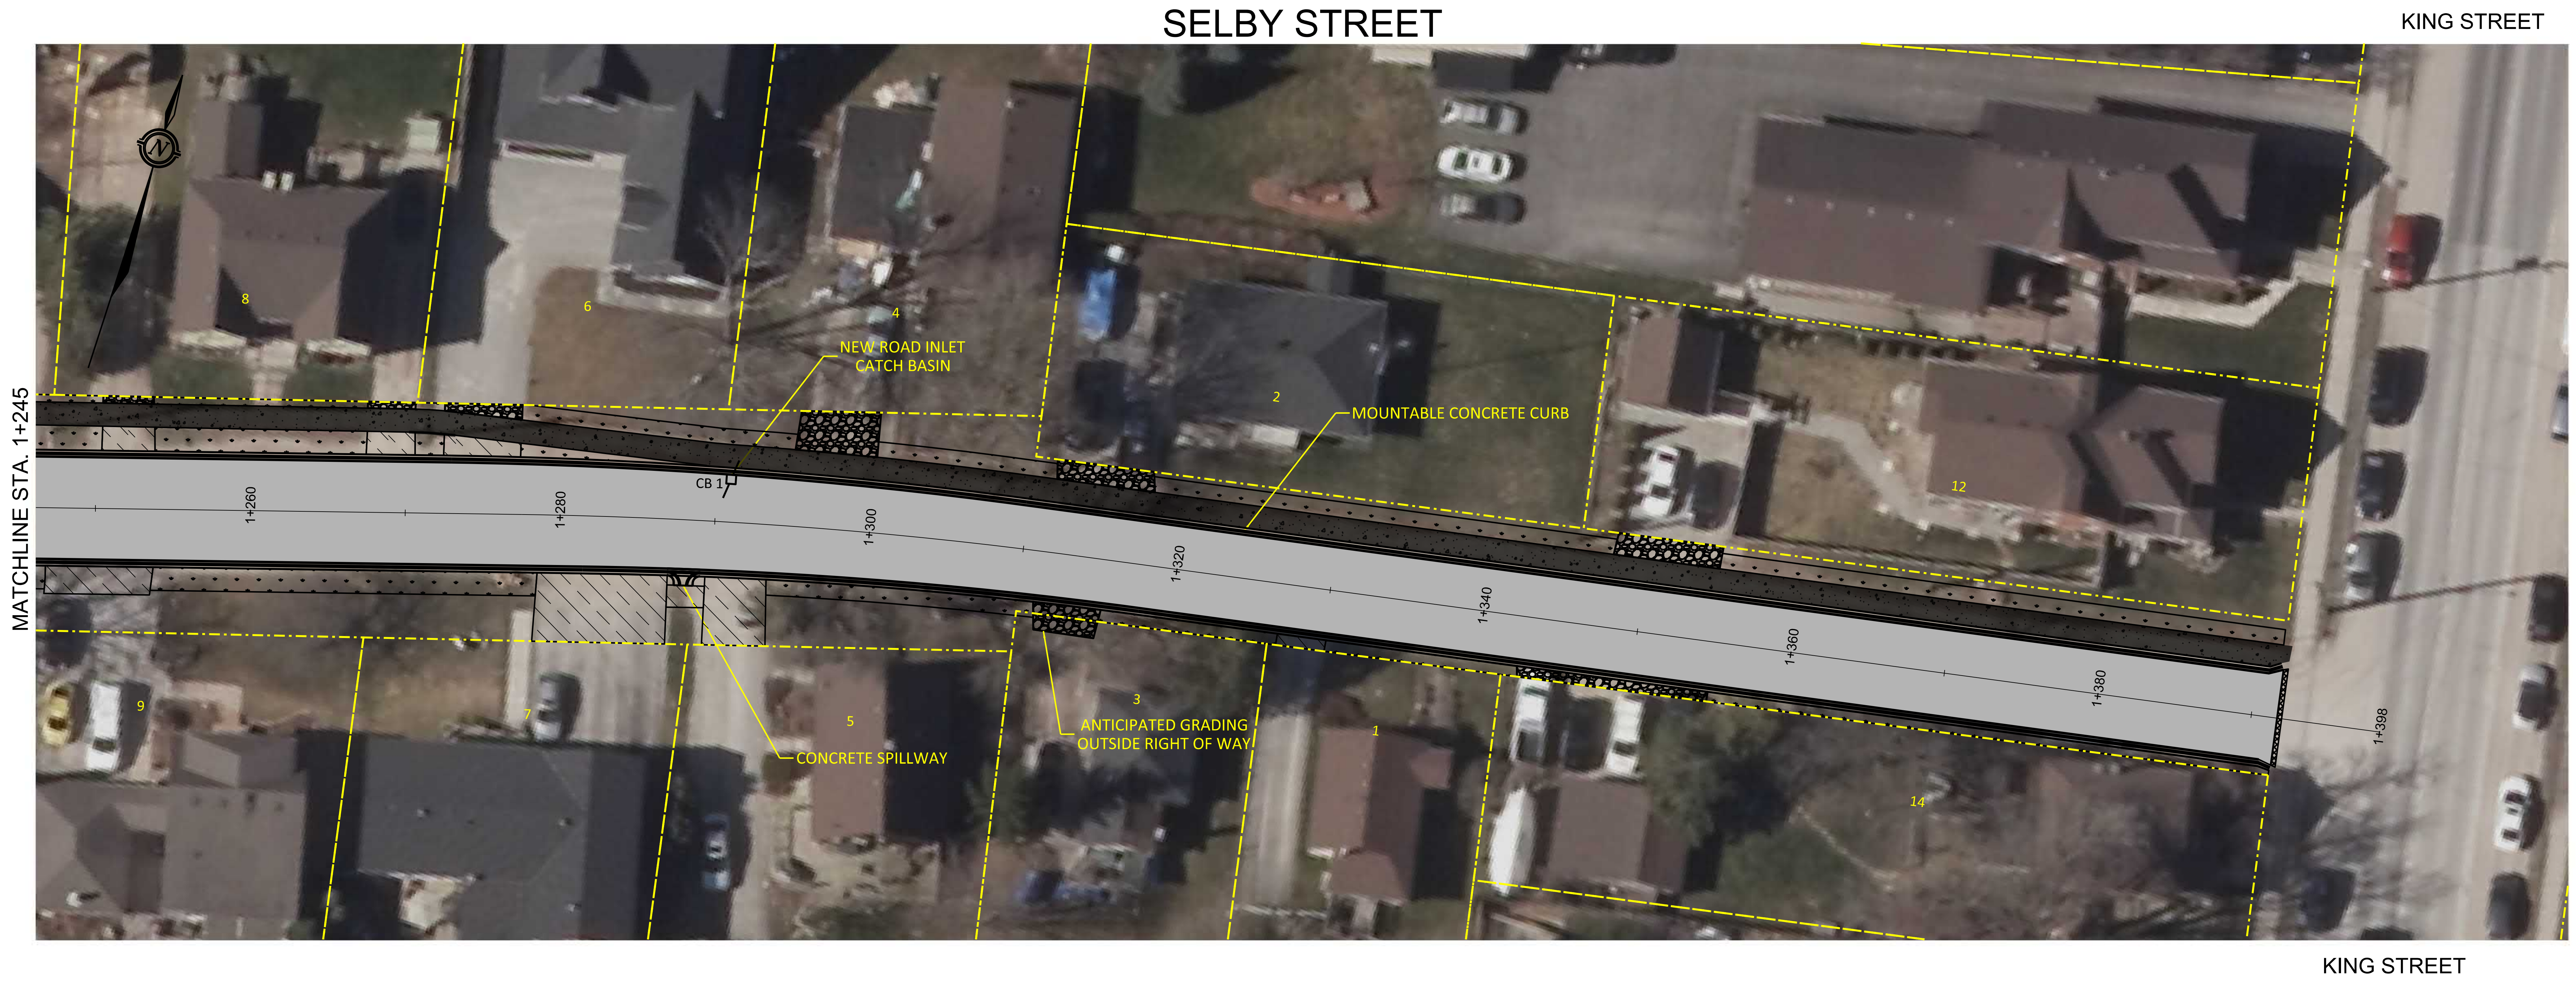

REINSTATEMENT LEGEND

▭	PROPOSED ASPHALT SURFACE
▦	CONCRETE SIDEWALK AND WALKWAY
▨	ASPHALT DRIVEWAY AND BOULEVARD
▩	GRAVEL DRIVEWAY AND SHOULDER
⬚	100mm TOP SOIL AND SOD
⏢	CONCRETE SPILLWAY

No.	Revision/Issue	Date

Check and verify all dimensions before proceeding with the work

Do not scale drawings

McINTOSH PERRY
2010 Winston Park Drive Suite 400
Oakville, ON L6H 5R7
Tel: 905-829-0007
www.mcintoshperry.com

Stamp:

Stamp:

Client:
Innisfil

Project:
RECONSTRUCTION OF SELBY STREET & RESURFACING OF EVELYN STREET & EMPRESS LANE
TOWN OF INNISFIL
ONTARIO

Drawing Title:
REINSTATEMENT
SELBY STREET

Scale:
Drawn by: J.H.
Checked By: A.S.
Designed By: J.H.
Date: 05/26/2020

Project Number: P-19-105
Drawing Number:
SHEET of 10

FILENAME: \\Svr-oak-file\d$\fileshare\oakville\01 project - proposals\2020 jobs\bm\0bm-20-8016_twn of innisfil_dd ca ci_selby & evelyn sts\12 cad\03 - contract dwgs\titleblock\24x36v mp title block.dgn
LAST SAVED: Tuesday, May 26, 2020 LAST SAVED BY: j.horton
LAST PLOTTED: CTB FILE USED:

EMPRESS LANE

SELBY STREET
MATCHLINE STA. 1+240

VICTORIA STREET W

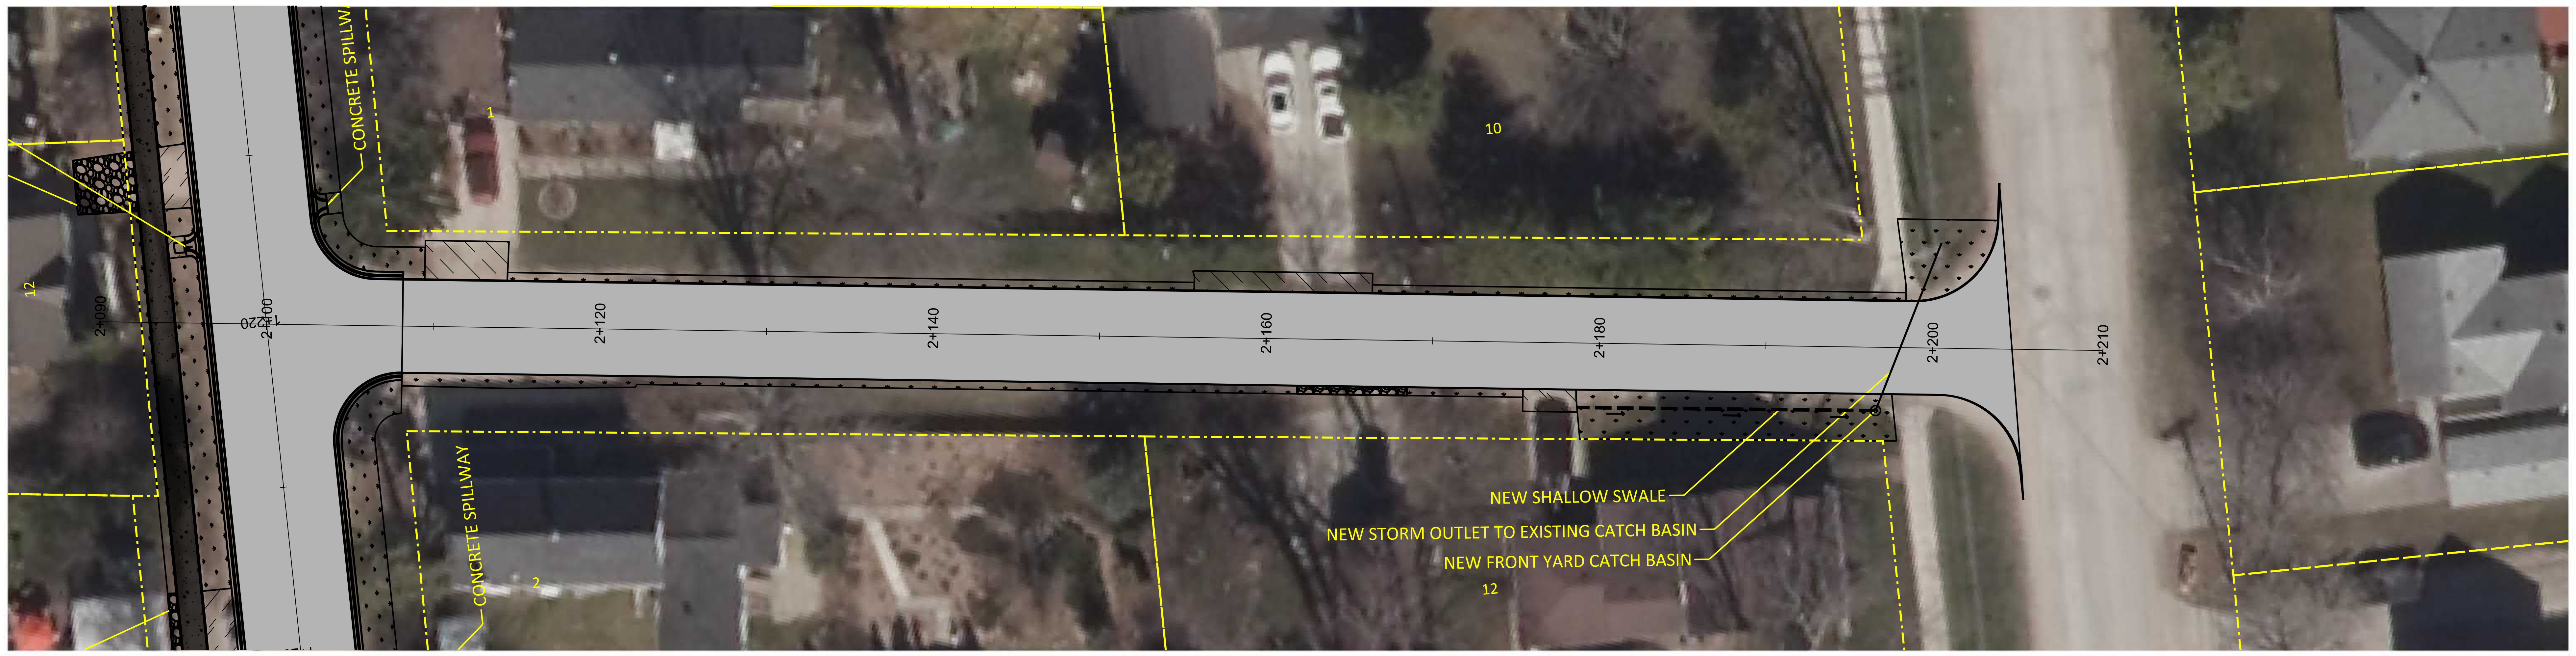

MATCHLINE STA. 1+200
SELBY STREET

VICTORIA STREET W

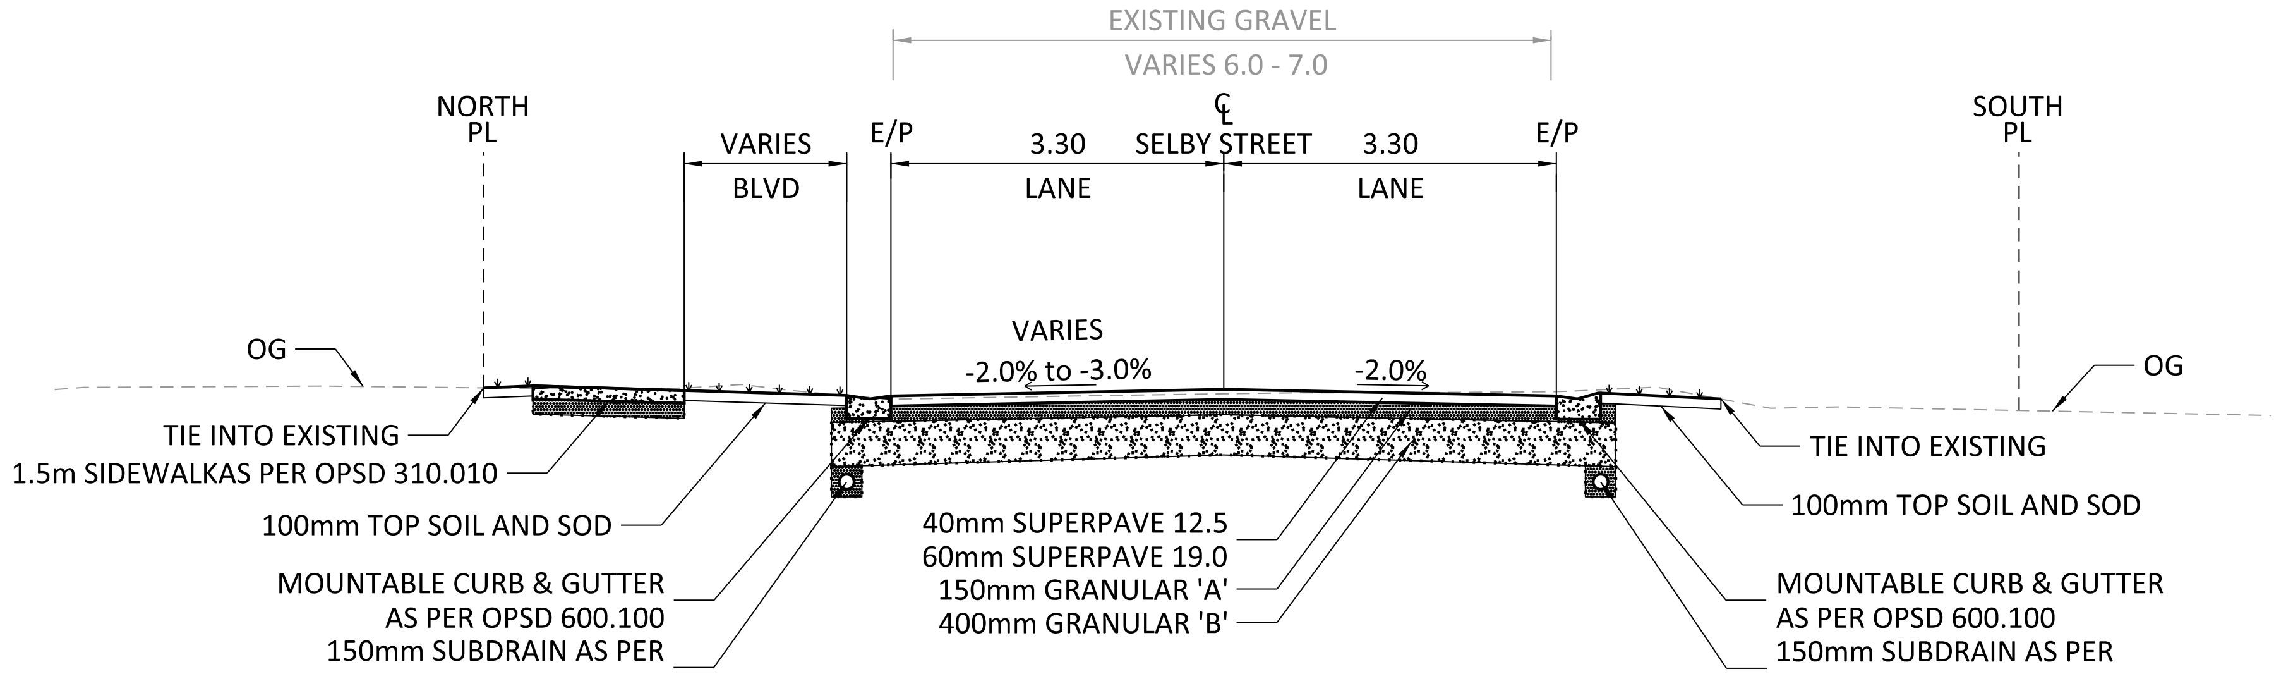

SELBY STREET
15.25 m ROW
STA. 1+110 TO 1+290

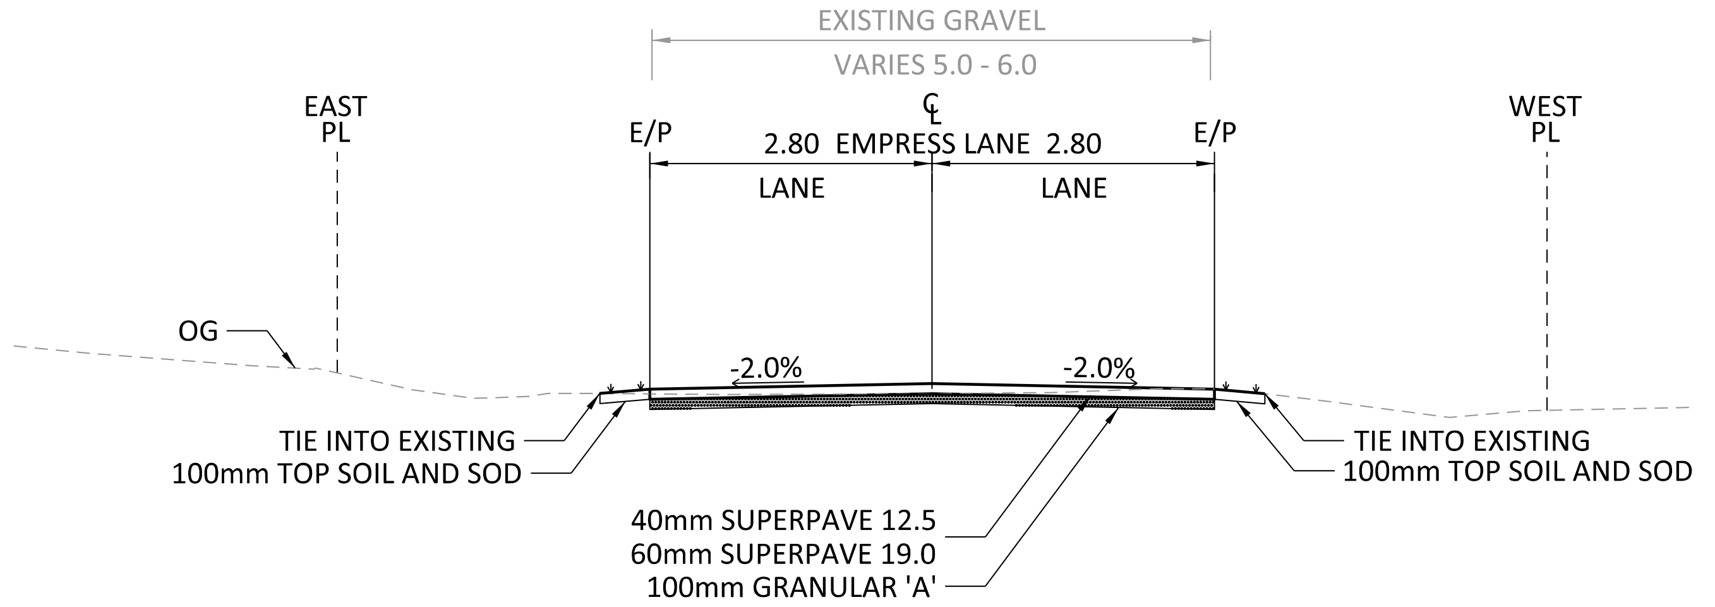

EMPRESS LANE
12.00 m ROW
STA. 2+108 TO 2+178

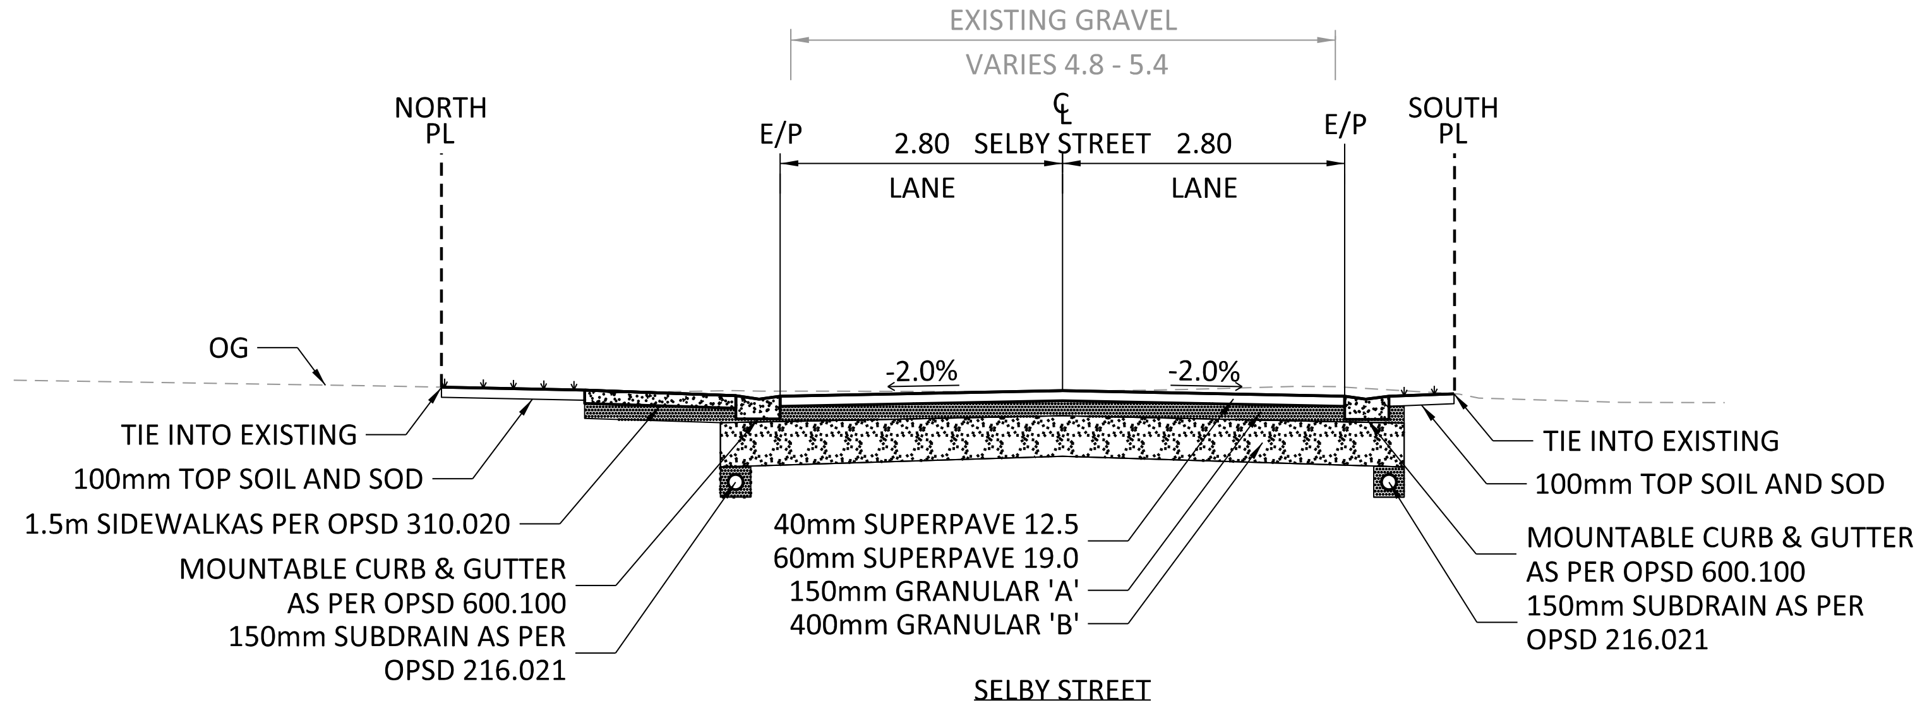

SELBY STREET
10.00 m ROW
STA. 1+290 TO 1+391

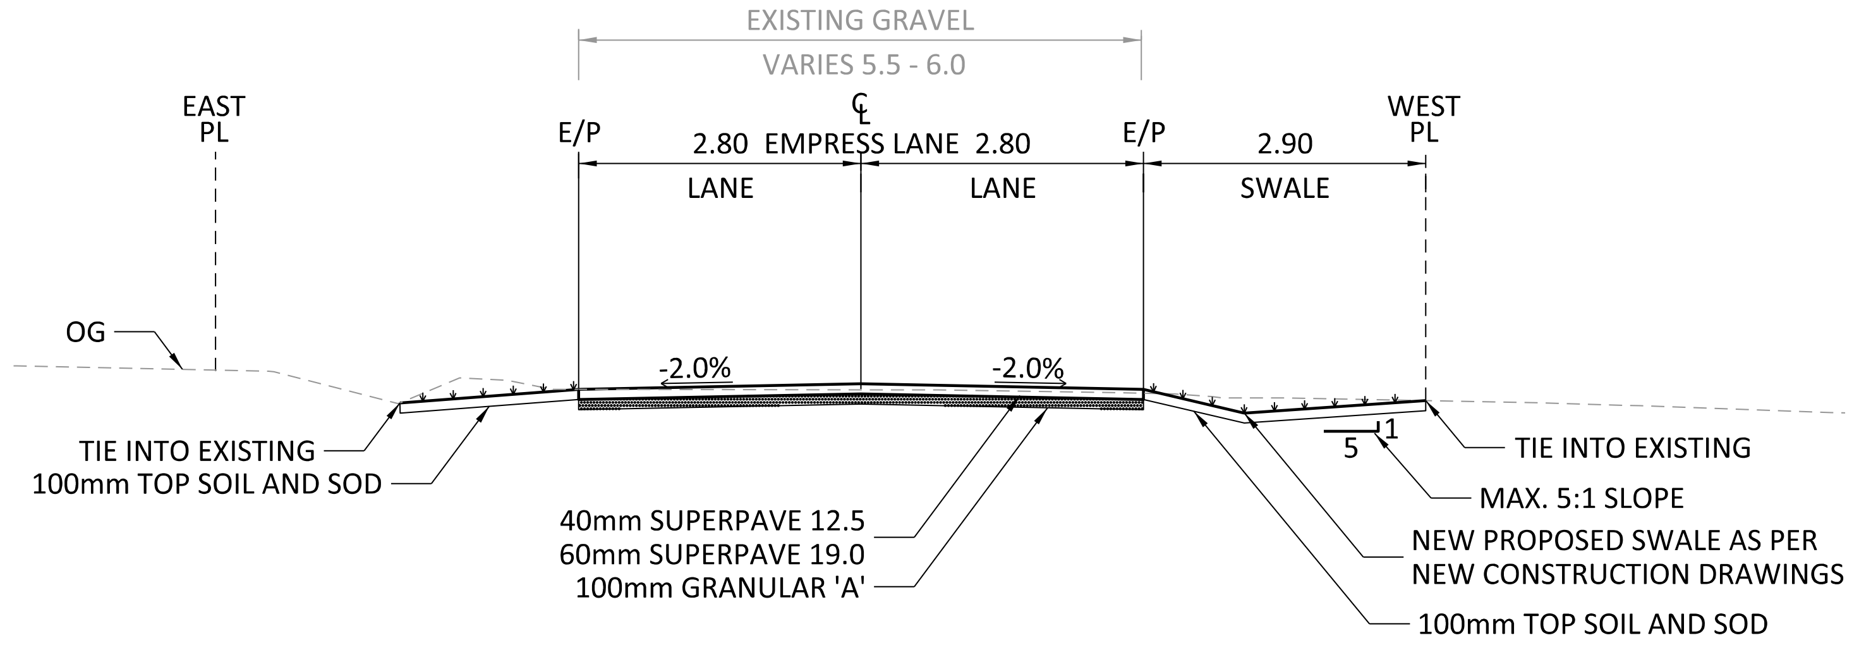

EMPRESS LANE
12.00 m ROW
STA. 2+178 TO 2+205

REINSTATEMENT LEGEND

▒	PROPOSED ASPHALT SURFACE
▓	CONCRETE SIDEWALK AND WALKWAY
▨	ASPHALT DRIVEWAY AND BOULEVARD
▩	GRAVEL DRIVEWAY AND SHOULDER
⁘	100mm TOP SOIL AND SOD
⏢	CONCRETE SPILLWAY

No.	Revision/Issue	Date

Check and verify all dimensions before proceeding with the work

Do not scale drawings

McINTOSH PERRY
2010 Winston Park Drive Suite 400
Oakville, ON L6H 5R7
Tel: 905-829-0007
www.mcintoshperry.com

Stamp:

Stamp:

Client:
Innisfil

Project:
RECONSTRUCTION OF SELBY STREET &
RESURFACING OF EVELYN STREET &
EMPRESS LANE
TOWN OF INNISFIL
ONTARIO

Drawing Title:
REINSTATEMENT
EMPRESS LANE

Scale: 1:250
Drawn by: J.H.
Checked By: A.S.
Designed By: J.H.
Date: 05/26/2020
Project Number: P-19-105
Drawing Number:
SHEET of 10

FILENAME: \\Svr-oak-file\d$\fileshare\oakville\01 project - proposals\2020 jobs\bm\0bm-20-8016_twn of innisfil_dd ca ci_selby & evelyn sts\12 cad\03 - contract dwgs\titleblock\24x36v mp title block.dgn
LAST SAVED: Tuesday, May 26, 2020 LAST SAVED BY: j.horton
LAST PLOTTED: CTB FILE USED:

EVELYN STREET

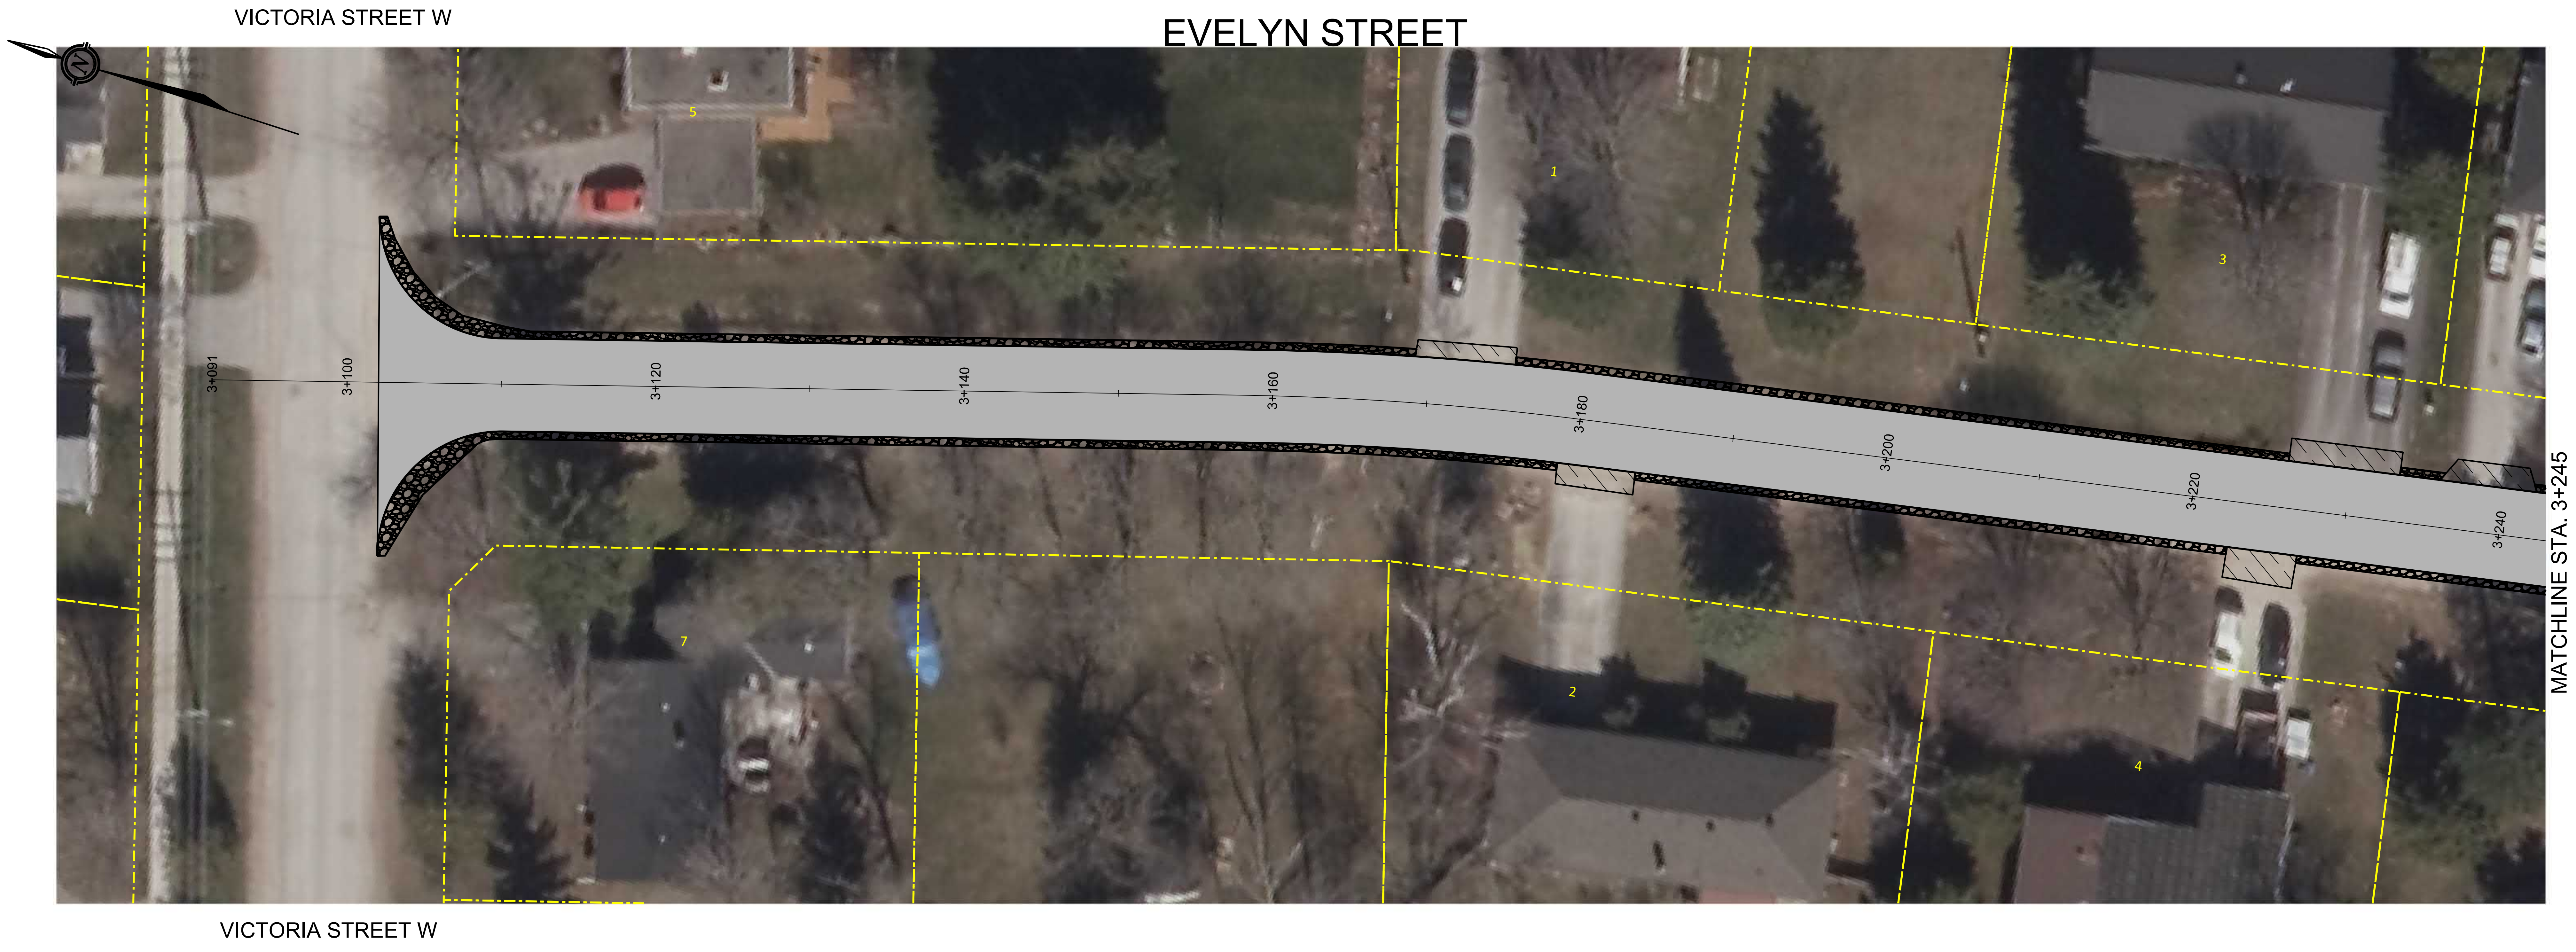

REINSTATEMENT LEGEND

▭	PROPOSED ASPHALT SURFACE
■	CONCRETE SIDEWALK AND WALKWAY
▨	ASPHALT DRIVEWAY AND BOULEVARD
▩	GRAVEL DRIVEWAY AND SHOULDER
⬚	100mm TOP SOIL AND SOD
⏢	CONCRETE SPILLWAY

EVELYN STREET

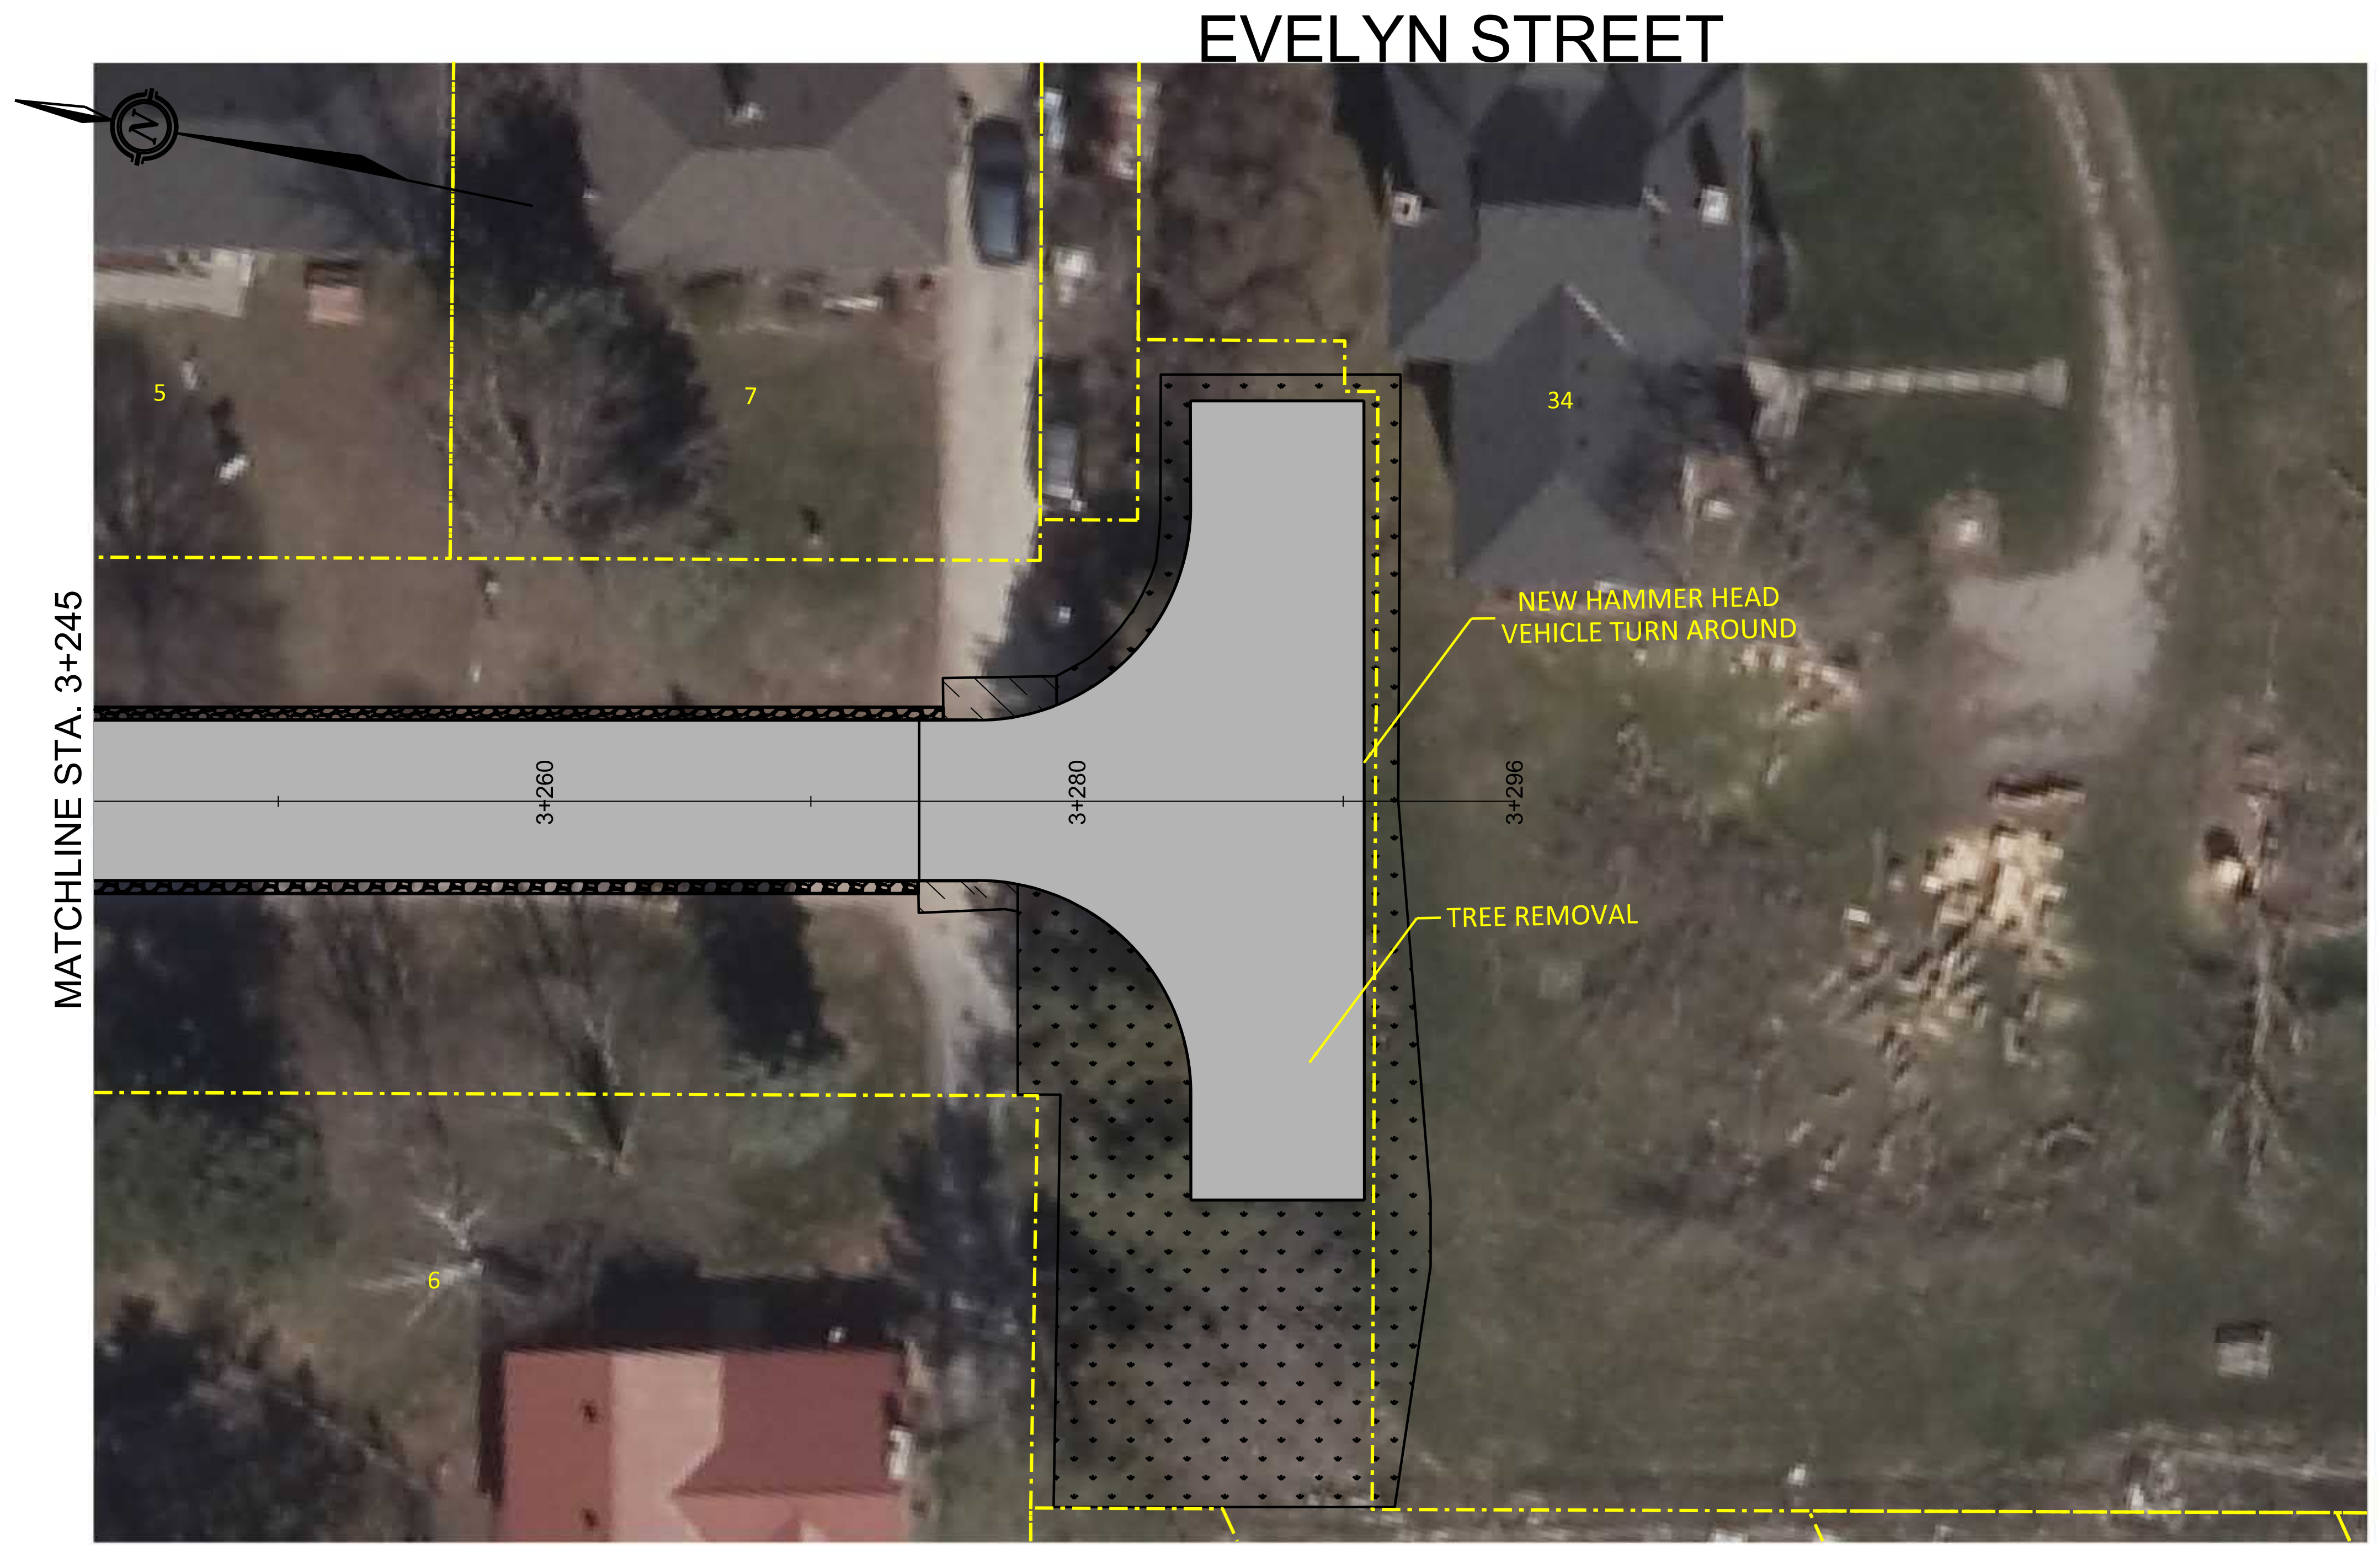

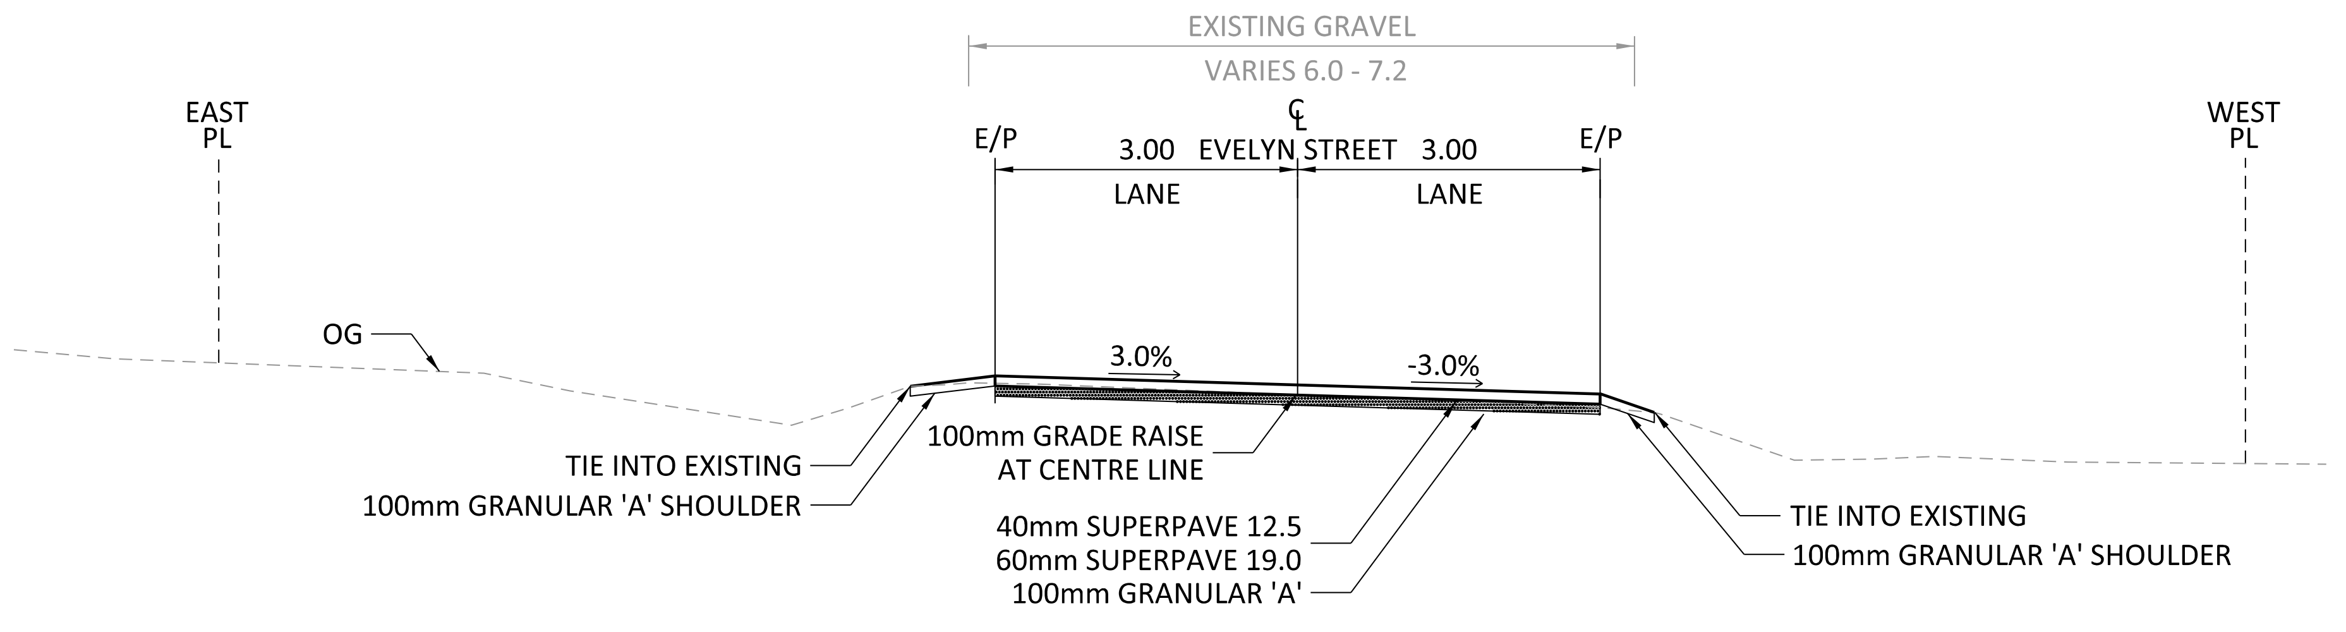

EVELYN STREET
20.10 m ROW
STA. 3+100 TO 3+280

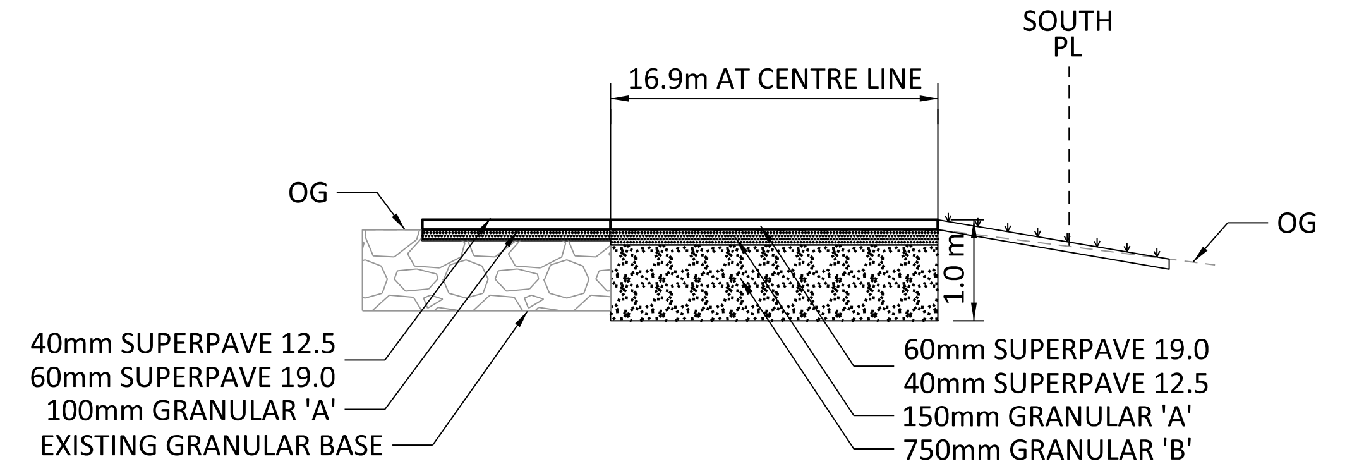

EVELYN STREET
TURNAROUND DETAIL
NTS

No.	Revision/Issue	Date

Check and verify all dimensions before proceeding with the work

Do not scale drawings

McINTOSH PERRY
2010 Winston Park Drive Suite 400
Oakville, ON L6H 5R7
Tel: 905-829-0007
www.mcintoshperry.com

Stamp:

Stamp:

Client:
Innisfil

Project:
RECONSTRUCTION OF SELBY STREET &
RESURFACING OF EVELYN STREET &
EMPRESS LANE
TOWN OF INNISFIL ONTARIO

Drawing Title:
REINSTATEMENT
EVELYN STREET

Scale:	1:250	Project Number:	P-19-105
Drawn by:	J.H.		
Checked By:	A.S.	Drawing Number:	
Designed By:	J.H.		
Date:	05/26/2020	SHEET of 10	

FILENAME: \\Svr-oak-file\d$\fileshare\oakville\01 project - proposals\2020 jobs\bm\0bm-20-8016_twn of innisfil_dd ca ci_selby & evelyn sts\12 cad\03 - contract dwgs\titleblock\24x36v mp title block.dgn
LAST SAVED: Tuesday, May 26, 2020 LAST SAVED BY: j.horton
LAST PLOTTED: CTB FILE USED: